4907 HUDSON ST PATIO HOME

DRAWING SCHEDULE

COVER SHEET	1
FOUNDATION PLAN	2
MAIN FLOOR PLAN	3
FRONT AND REAR ELEVATIONS	4
LEFT AND RIGHT ELEVATIONS	5
ROOF PLAN	6

****COPYRIGHT NOTE****
ALL RIGHTS RESERVED FINE LINE DRAFTING AND DESIGN
These drawings and specifications shall remain the property of the Designer and shall not be used for any other projects without the written consent of the Designer. These documents are not to be reproduced,changed or copied in any form or manner what so ever. Nor are they to be assigned to any third party without first obtaining the written permission and consent from the Designer.

SOFTPLAN 2016 ARCHITECTURAL DESIGN SOFTWARE

Construction of these plans should not be undertaken without a professional who can construct said project.
Although every possible effort is made to insure the accuracy of these drawings; the builders and associated tradesman must carefully review all dimensions, rough openings, details submitted in these drawings and perform any necessary on-site reviews and all responsibility for the same.
Builders and associated tradesman are to adhere to the most relevant or applied local building codes if no local code has been adopted adhere to the IRC or IBC standards.
FINE LINE DRAFTING AND DESIGN is not an Architect or Engineer
The purchaser and/or builder of these plans releases Fine Line Drafting and Design, its officers, owners, employees or any family members associated with Fine Line Drafting and Design from any claims or legal situations that may occur before, during the construction of this project or any time thereafter.

ALL EXTERIOR DIMENSIONS ARE TO EXTERIOR EDGE OF BEARING (CONCRETE/STUD). ALL INTERIOR DIMENSIONS ARE TO STUD UNO.

ALL EXTERIOR DIMENSIONS ARE TO EXTERIOR EDGE OF BEARING (CONCRETE/STUD). ALL INTERIOR DIMENSIONS ARE TO STUD UNO.

Bismarck Lumber, Co.
"We Supply The Best"
2200 E. Main • Bismarck, ND
701-223-2145

HUNTINGTONHOMES

FINE LINE DRAFTING AND DESIGN
1117 North 29TH Street Bismarck, ND 58501
W- 701-595-1696 Email-fldd@bis.midco.net
www.fineline-drafting.com www.facebook.com/finelinedrafting.bismarck.nd

4907 HUDSON ST PATIO HOME
4907 HUDSON ST Bismarck North Dakota
HUNTINGTON HOMES INC

DRAWN BY: BJF

JOB # 1587

SCALE As Noted ON 11X17

DATE: 10/21/15

PRINT DATE: 10/26/2015

PAGE # 1

****COPYRIGHT NOTE****
ALL RIGHTS RESERVED FINE LINE DRAFTING AND DESIGN
These drawings and specifications shall remain the property of the Designer and shall not be used for any other projects without the written consent of the Designer. These documents are not to be reproduced,changed or copied in any form or manner what so ever. Nor are they to be assigned to any third party without first obtaining the written permission and consent from the Designer.

SOFTPLAN 2016
ARCHITECTURAL DESIGN SOFTWARE

Construction of these plans should not be undertaken without a professional who can construct said project.
Although every possible effort is made to insure the accuracy of these drawings; the builders and associated tradesman must carefully review all dimensions, rough openings, details submitted in these drawings and perform any necessary on-site reviews and all responsibility for the same.
Builders and associated tradesman are to adhere to the most relevant or applied local building codes: if no local code has been adopted adhere to the IRC or IBC standards.
FINE LINE DRAFTING AND DESIGN is not an Architect or Engineer.
The purchaser and/or builder of these plans releases Fine Line Drafting and Design, its officers, owners, employees or any family members associated with Fine Line Drafting and Design from any claims or legal situations that may occur before, during the construction of this project or any time thereafter.

ALL EXTERIOR DIMENSIONS ARE TO EXTERIOR EDGE OF BEARING (CONCRETE/STUD). ALL INTERIOR DIMENSIONS ARE TO STUD UNO.

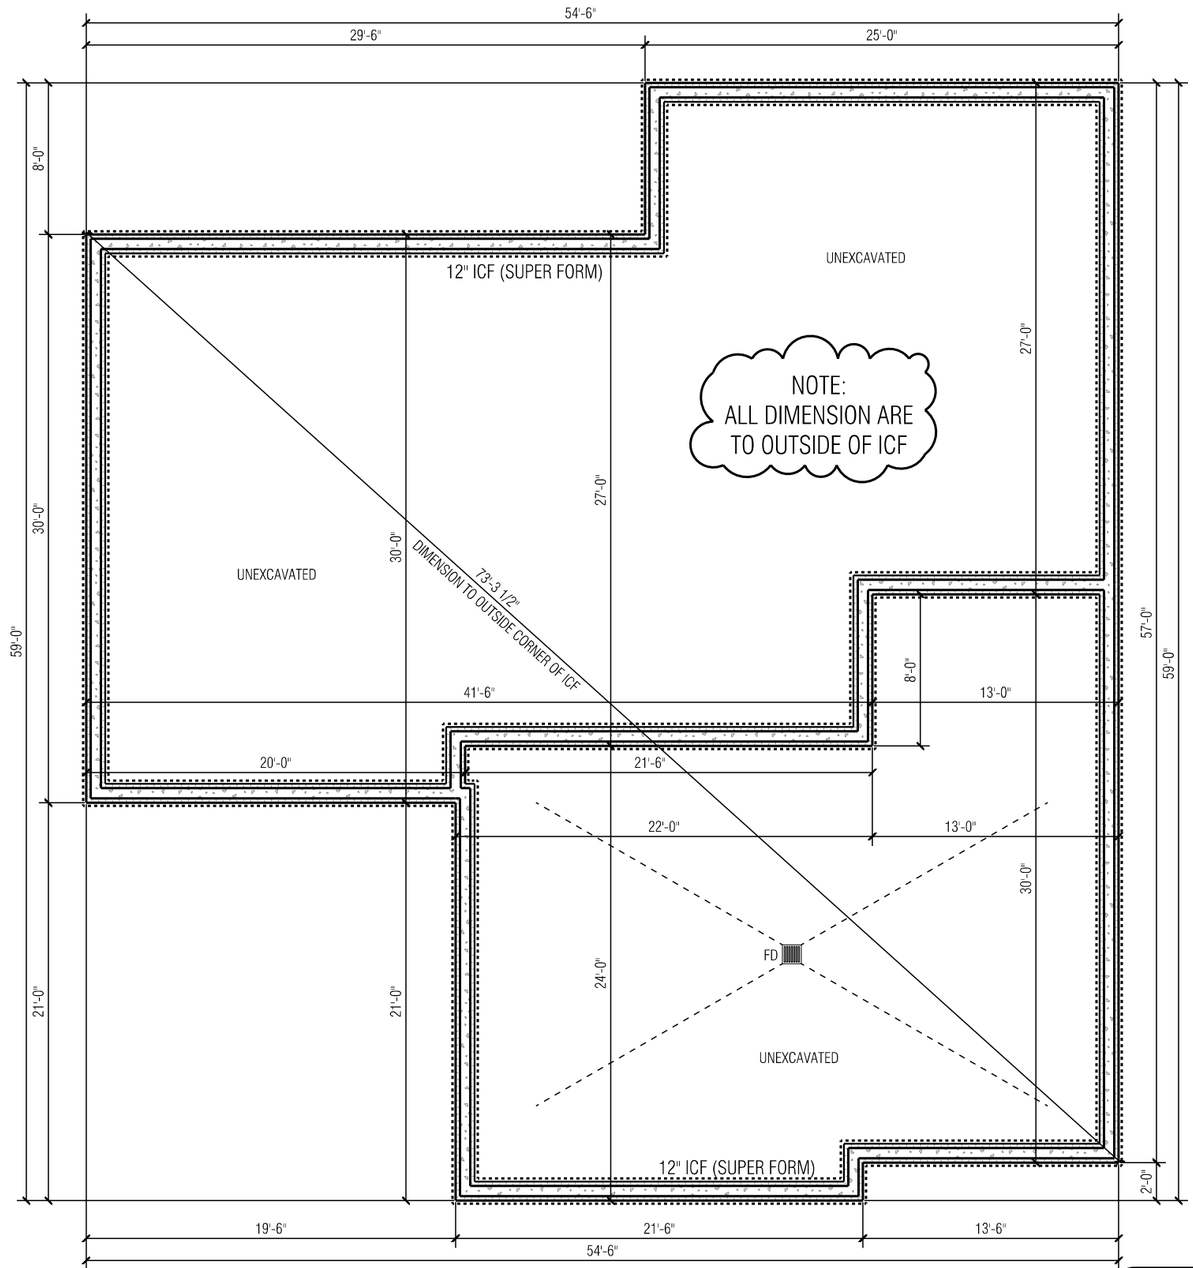

FOUNDATION PLAN
SCALE: 1/8" = 1'-0"

CONSTRUCTION NOTES		SQUARE FOOTAGE	
FOUNDATION WALLS:	12" ICF (SUPER FORM)	BASEMENT	NA
MAIN FLR EXTERIOR WALLS:	2"X6"	MAIN FLR	1,628
INTERIOR WALLS:	2"X4" UNO	SECOND FLR	NA
WALL HEIGHT:	9'-0" UNO	GARAGE	916
GARAGE WALL HEIGHT:	9'-0" (VERIFY)		
FLOOR TRUSSES:	NA (SLAB ON GRADE)		

Bismarck Lumber, Co.
"We Supply The Best"
2200 E. Main • Bismarck, ND
701-223-2145

HUNTINGTONHOMES

FINE LINE DRAFTING AND DESIGN
1117 North 29TH Street Bismarck, ND 58501
W- 701-595-1696 Email-fldd@bis.midco.net
www.fineline-drafting.com www.facebook.com/finelinedrafting.bismarck.nd

4907 HUDSON ST PATIO HOME
4907 HUDSON ST Bismarck North Dakota
HUNTINGTON HOMES INC

DRAWN BY: BJF

JOB # 1587

SCALE 1/8" = 1'-0" ON 11X17

DATE: 10/21/15

PRINT DATE: 10/26/2015

PAGE # 2

****COPYRIGHT NOTE****
ALL RIGHTS RESERVED FINE LINE DRAFTING AND DESIGN
These drawings and specifications shall remain the property of the Designer and shall not be used for any other projects without the written consent of the Designer. These documents are not to be reproduced,changed or copied in any form or manner what so ever. Nor are they to be assigned to any third party without first obtaining the written permission and consent from the Designer.

SOFTPLAN 2016
ARCHITECTURAL DESIGN SOFTWARE

ALL EXTERIOR DIMENSIONS ARE TO EXTERIOR EDGE OF BEARING (CONCRETE/STUD). ALL INTERIOR DIMENSIONS ARE TO STUD UNO.

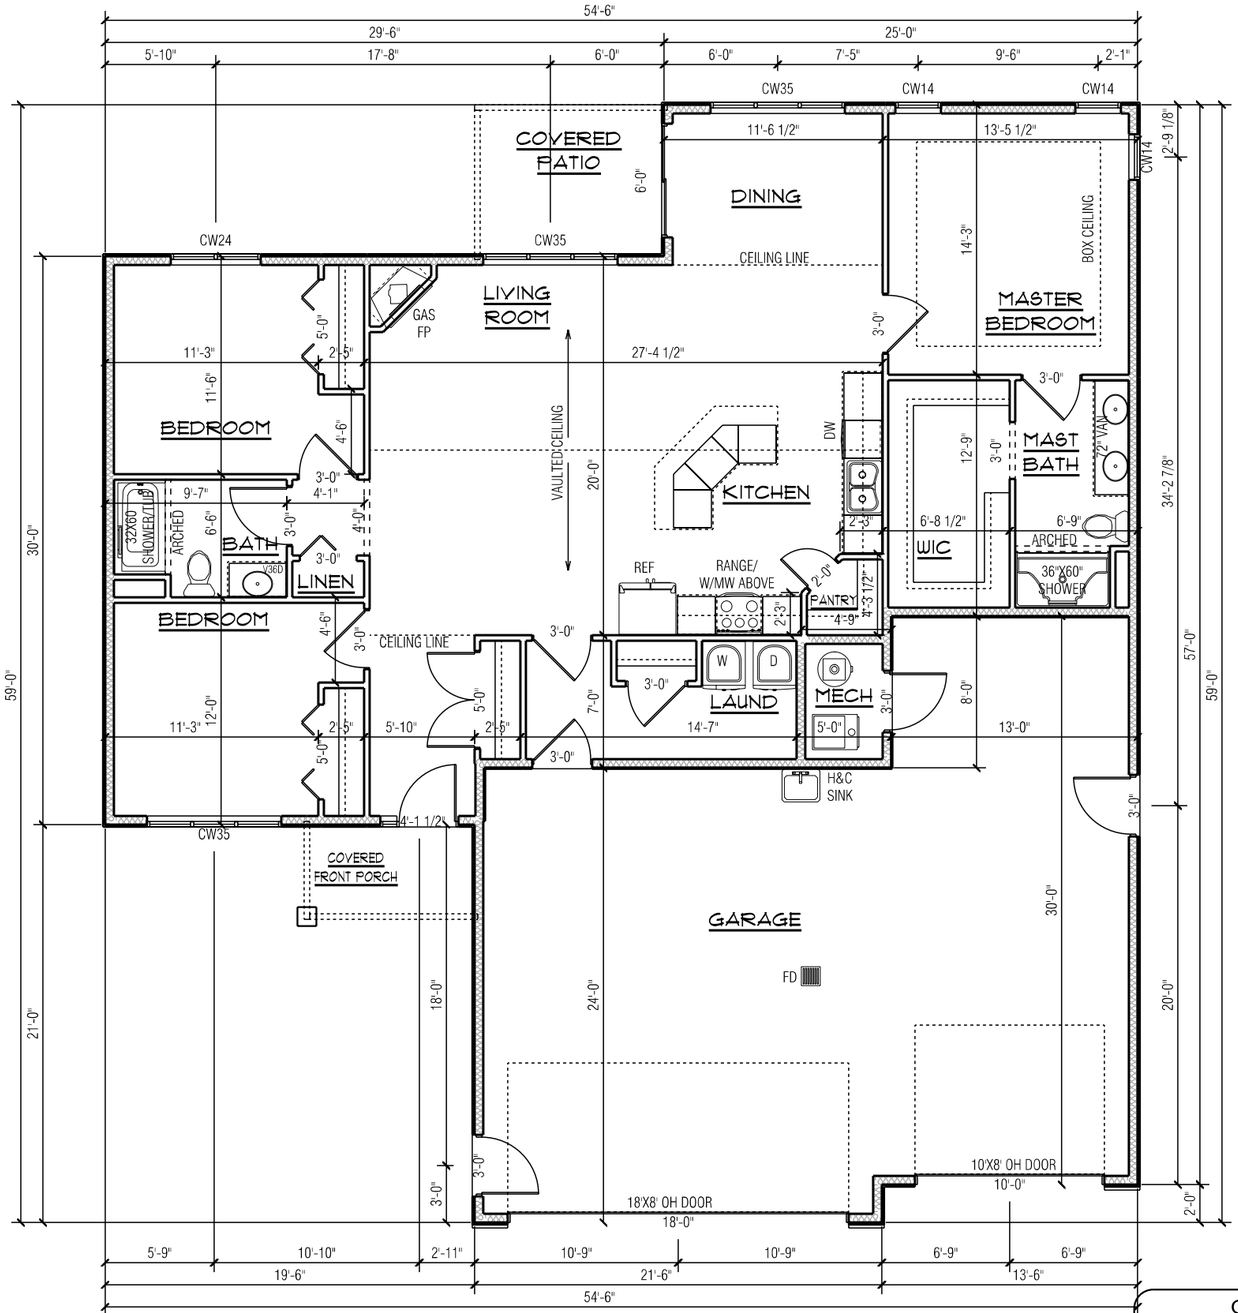

MAIN FLOOR PLAN
SCALE: 1/8" = 1'-0"

CONSTRUCTION NOTES		SQUARE FOOTAGE	
FOUNDATION WALLS:	12" ICF (SUPER FORM)	BASEMENT	NA
MAIN FLR EXTERIOR WALLS:	2"X6"	MAIN FLR	1,628
INTERIOR WALLS:	2"X4" UNO	SECOND FLR	NA
WALL HEIGHT:	9'-0" UNO	GARAGE	916
GARAGE WALL HEIGHT:	9'-0" (VERIFY)		
FLOOR TRUSSES:	NA (SLAB ON GRADE)		

Construction of these plans should not be undertaken without a professional who can construct said project.
Although every possible effort is made to insure the accuracy of these drawings, the builders and associated tradesman must carefully review all dimensions, rough openings, details submitted in these drawings and perform any necessary on-site reviews and all responsibility for the same.
Builders and associated tradesman are to adhere to the most relevant or applied local building codes if no local code has been adopted adhere to the IRC or IBC standards.
FINE LINE DRAFTING AND DESIGN is not an Architect or Engineer
The purchaser and/or builder of these plans releases Fine Line Drafting and Design, its officers, owners, employees or any family members associated with Fine Line Drafting and Design from any claims or legal situations that may occur before, during the construction of this project or any time thereafter.

Bismarck Lumber, Co.
"We Supply The Best"
2200 E. Main • Bismarck, ND
701-223-2145

HUNTINGTONHOMES

FINE LINE DRAFTING AND DESIGN
1117 North 29TH Street Bismarck, ND 58501
W- 701-595-1696 Email-fldd@bis.midco.net
www.fineline-drafting.com www.facebook.com/finelinedrafting.bismarck.nd

4907 HUDSON ST PATIO HOME
4907 HUDSON ST Bismarck North Dakota
HUNTINGTON HOMES INC

DRAWN BY: BJF

JOB # 1587

SCALE 1/8" = 1'-0" ON 11X17

DATE: 10/21/15

PRINT DATE: 10/26/2015

PAGE # 3

Construction of these plans should not be undertaken without a professional who can construct said project.
Although every possible effort is made to insure the accuracy of these drawings; the builders and associated tradesman must carefully review all dimensions, rough openings, details submitted in these drawings and perform any necessary on-site reviews and all responsibility for the same.
Builders and associated tradesman are to adhere to the most relevant or applied local building codes if no local code has been adopted adhere to the IRC or IBC standards.
FINE LINE DRAFTING AND DESIGN is not an Architect or Engineer
The purchaser and/or builder of these plans releases Fine Line Drafting and Design, its officers, owners, employees or any family members associated with Fine Line Drafting and Design from any claims or legal situations that may occur before, during the construction of this project or any time thereafter.

SOFTPLAN 2016
ARCHITECTURAL DESIGN SOFTWARE

****COPYRIGHT NOTE****
ALL RIGHTS RESERVED FINE LINE DRAFTING AND DESIGN
These drawings and specifications shall remain the property of the Designer and shall not be used for any other projects without the written consent of the Designer. These documents are not to be reproduced,changed or copied in any form or manner what so ever. Nor are they to be assigned to any third party without first obtaining the written permission and consent from the Designer.

ALL EXTERIOR DIMENSIONS ARE TO EXTERIOR EDGE OF BEARING (CONCRETE/STUD). ALL INTERIOR DIMENSIONS ARE TO STUD UNO.

Bismarck Lumber, Co.
"We Supply The Best"
2200 E. Main • Bismarck, ND
701-223-2145

REAR ELEVATION
SCALE: 1/8" = 1'-0"

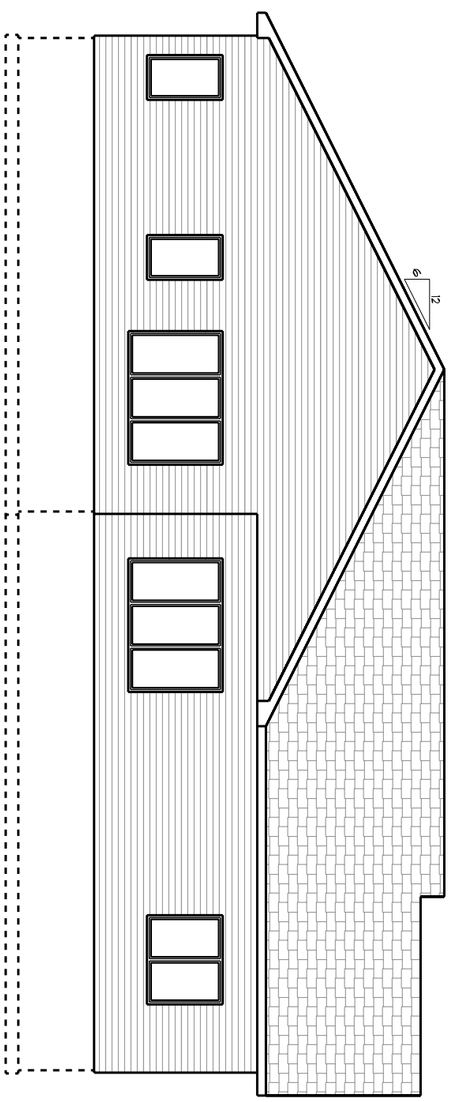

FRONT ELEVATION
SCALE: 1/8" = 1'-0"

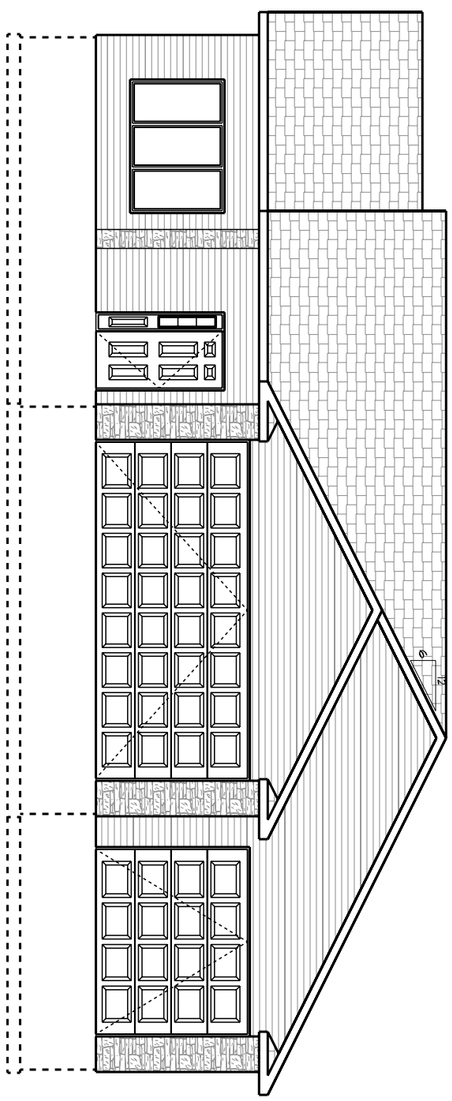

HUNTINGTONHOMES

PAGE #	PRINT DATE:	DATE:	SCALE	JOB #	DRAWN BY:
4	10/26/2015	10/21/15	1/8" = 1'-0" ON 11X17	1587	BJF

4907 HUDSON ST PATIO HOME
4907 HUDSON ST Bismarck North Dakota
HUNTINGTON HOMES INC

FINE LINE DRAFTING AND DESIGN
1117 North 29TH Street Bismarck, ND 58501
W- 701-595-1696 Email-fldd@bis.midco.net
www.fineline-drafting.com www.facebook.com/finelinedrafting.bismarck.nd

Construction of these plans should not be undertaken without a professional who can construct said project.
Although every possible effort is made to insure the accuracy of these drawings; the builders and associated tradesman must carefully review all dimensions, rough openings, details submitted in these drawings and perform any necessary on-site reviews and all responsibility for the same.
Builders and associated tradesman are to adhere to the most relevant or applied local building codes if no local code has been adopted adhere to the IRC or IBC standards.
FINE LINE DRAFTING AND DESIGN is not an Architect or Engineer
The purchaser and/or builder of these plans releases Fine Line Drafting and Design, its officers, owners, employees or any family members associated with Fine Line Drafting and Design from any claims or legal situations that may occur before, during the construction of this project or any time thereafter.

SOFTPLAN 2016
ARCHITECTURAL DESIGN SOFTWARE

****COPYRIGHT NOTE****
ALL RIGHTS RESERVED FINE LINE DRAFTING AND DESIGN
These drawings and specifications shall remain the property of the Designer and shall not be used for any other projects without the written consent of the Designer. These documents are not to be reproduced,changed or copied in any form or manner what so ever. Nor are they to be assigned to any third party without first obtaining the written permission and consent from the Designer.

ALL EXTERIOR DIMENSIONS ARE TO EXTERIOR EDGE OF BEARING (CONCRETE/STUD). ALL INTERIOR DIMENSIONS ARE TO STUD UNO.

Bismarck Lumber, Co.
"We Supply The Best"
2200 E. Main • Bismarck, ND
701-223-2145

RIGHT ELEVATION
SCALE: 1/8" = 1'-0"

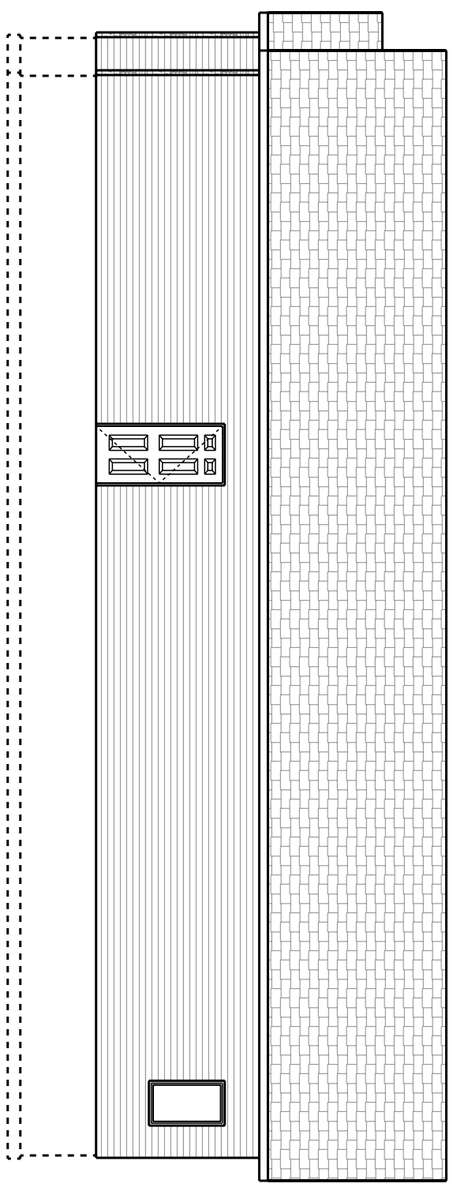

LEFT ELEVATION
SCALE: 1/8" = 1'-0"

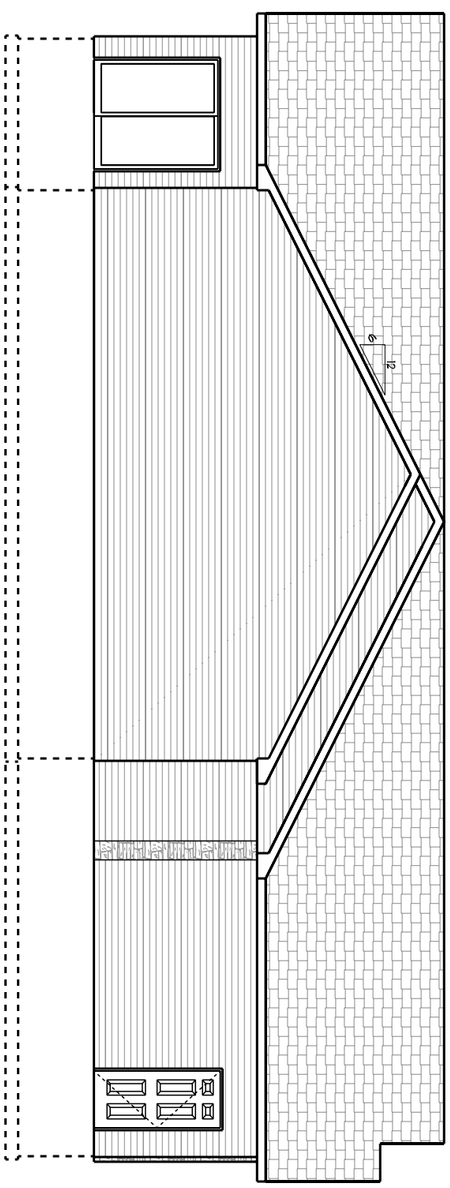

HUNTINGTONHOMES

PAGE #	5
PRINT DATE:	10/26/2015
DATE:	10/21/15
SCALE	1/8" = 1'-0" ON 11X17
JOB #	1587
DRAWN BY:	BJF

4907 HUDSON ST PATIO HOME
4907 HUDSON ST Bismarck North Dakota
HUNTINGTON HOMES INC

FINE LINE DRAFTING AND DESIGN
1117 North 29TH Street Bismarck, ND 58501
W- 701-595-1696 Email-fldd@bis.midco.net
www.fineline-drafting.com www.facebook.com/finelinedrafting.bismarck.nd

Construction of these plans should not be undertaken without a professional who can construct said project.
Although every possible effort is made to insure the accuracy of these drawings; the builders and associated tradesman must carefully review all dimensions, rough openings, details submitted in these drawings and perform any necessary on-site reviews and all responsibility for the same.
Builders and associated tradesman are to adhere to the most relevant or applied local building codes if no local code has been adopted adhere to the IRC or IBC standards.
FINE LINE DRAFTING AND DESIGN is not an Architect or Engineer
The purchaser and/or builder of these plans releases Fine Line Drafting and Design, its officers, owners, employees or any family members associated with Fine Line Drafting and Design from any claims or legal situations that may occur before, during the construction of this project or any time thereafter.

SOFTPLAN 2016
ARCHITECTURAL DESIGN SOFTWARE

****COPYRIGHT NOTE****
ALL RIGHTS RESERVED FINE LINE DRAFTING AND DESIGN
These drawings and specifications shall remain the property of the Designer and shall not be used for any other projects without the written consent of the Designer. These documents are not to be reproduced,changed or copied in any form or manner what so ever. Nor are they to be assigned to any third party without first obtaining the written permission and consent from the Designer.

ALL EXTERIOR DIMENSIONS ARE TO EXTERIOR EDGE OF BEARING (CONCRETE/STUD). ALL INTERIOR DIMENSIONS ARE TO STUD UNO.

Bismarck Lumber, Co.
"We Supply The Best"
2200 E. Main • Bismarck, ND
701-223-2145

ROOF PLAN

SCALE: 1/8" = 1'-0"

ROOF NOTES:
1. ROOF PITCH - 6/12
2. ROOF HEEL HEIGHT - 8"
3. ROOF OVERHANG - 16" UNO

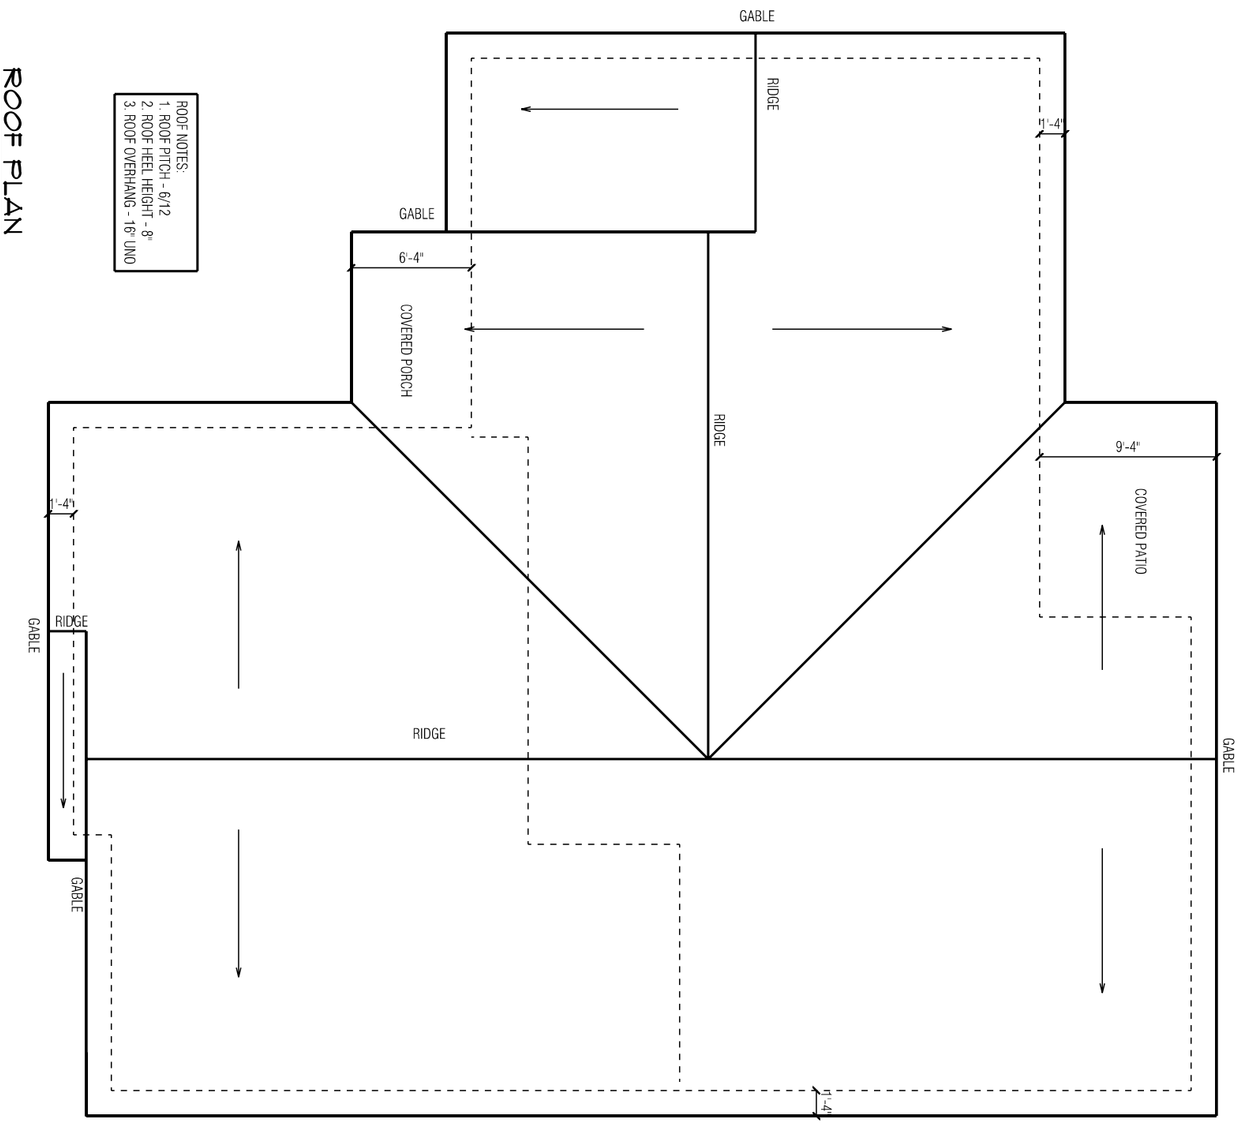

HUNTINGTONHOMES

PAGE #	PRINT DATE:	DATE:	SCALE	JOB #	DRAWN BY:
6	10/26/2015	10/21/15	1/8" = 1'-0" ON 11X17	1587	BJF

4907 HUDSON ST PATIO HOME
4907 HUDSON ST Bismarck North Dakota
HUNTINGTON HOMES INC

FINE LINE DRAFTING AND DESIGN
1117 North 29TH Street Bismarck, ND 58501
W- 701-595-1696 Email-fldd@bis.midco.net
www.fineline-drafting.com www.facebook.com/finelinedrafting.bismarck.nd